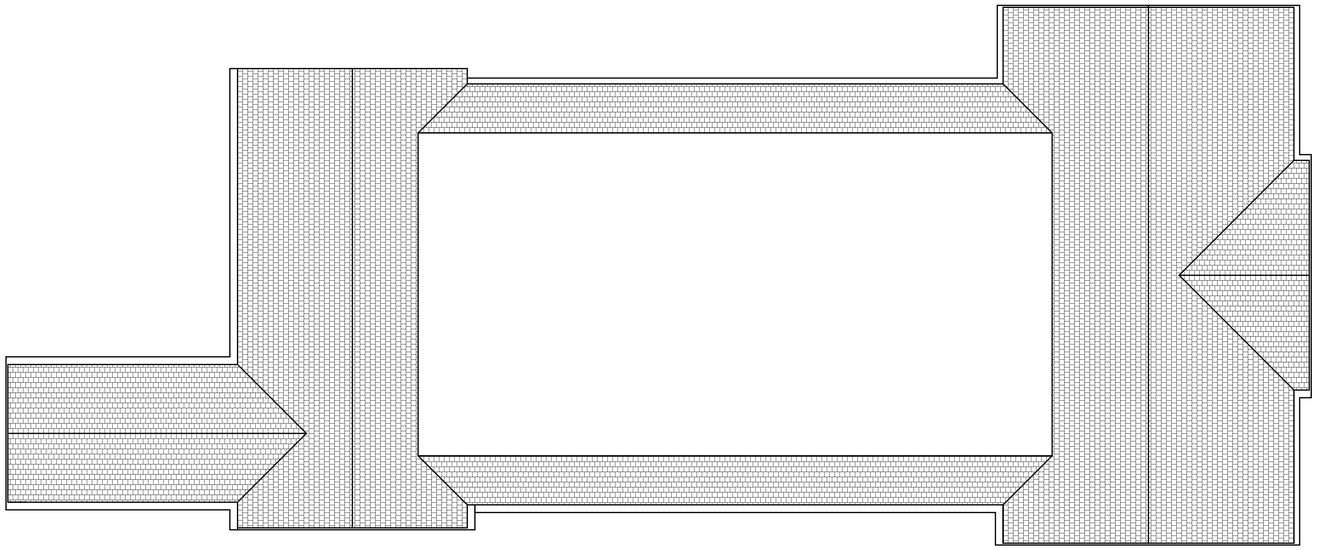

4 B4 A2.01 ROOF PLAN
SCALE: 1/8"=1'-0"

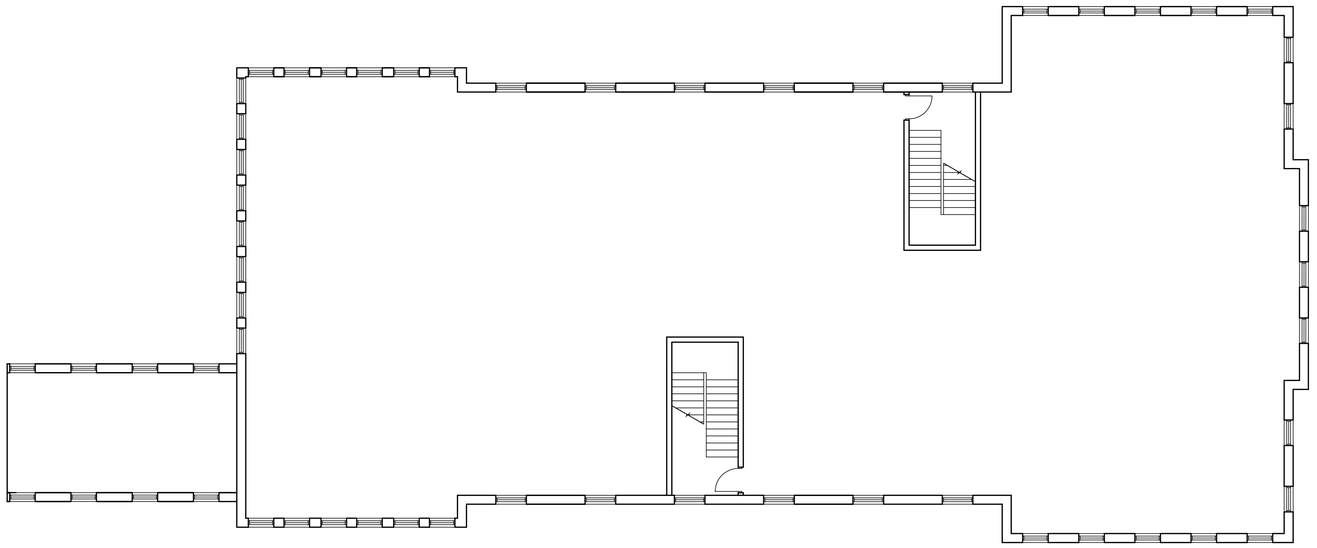

2 B4 A2.01 SECOND FLOOR PLAN
SCALE: 1/8"=1'-0"

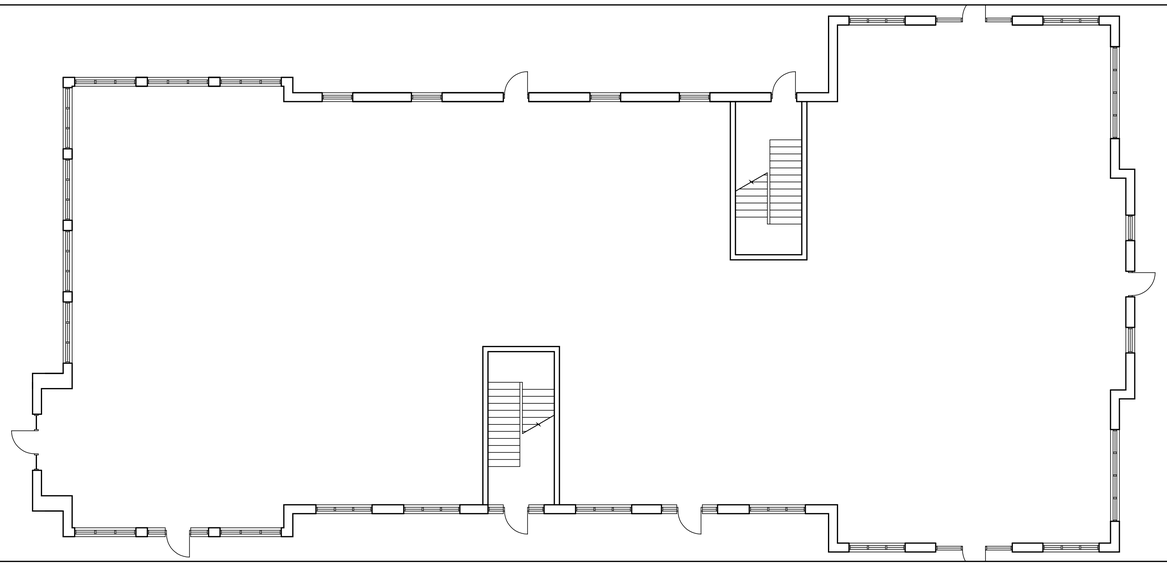

1 B4 A2.01 FIRST FLOOR PLAN
SCALE: 1/8"=1'-0"

DEVELOPER

NICHOLS DEVELOPEMENT, LLC

18623 BROOKE RD.
SANDY SPRING, MD 20860
301-924-5258

DESIGN ARCHITECT

ALMY ARCHITECTS

11006 KENILWORTH AVE.
GARRETT PARK, MD 20896
301-949-7813

CIVIL ENGINEER

MACRIS, HENDRICKS,
& GLASCOCK, P.A.

9220 WIGHTMAN RD., SUITE 120
MONTGOMERY VILLAGE, MD 20886
301-670-0840

STRUCTURAL ENGINEER

MECHANICAL/ELECTRICAL
/PLUMBING ENGINEER

ANCONA & ASSOCIATES, INC.

1688 VILLAGE GREEN, SUITE 201
CROFTON, MD 21114
301-261-6936

ARCHITECT

SEMA
Smolen-Emr

11820 PARKLAWN DRIVE
ROCKVILLE, MD 20852
301-770-0177

PROFESSIONAL SEAL:

NOT FOR CONSTRUCTION

PRINTS ISSUED

NO.	DESCRIPTION	DATE
1	PROGRESS SET	10/18/07

ASHTON MEETING PLACE
NEW HAMPSHIRE AVE.
& MD ROUTE 108
ASHTON, MARYLAND

NEW FACILITY

SHEET TITLE

BUILDING 4
RESTAURANT, RETAIL,
& OFFICE
FLOOR AND ROOF PLANS

PROJECT NO. 04004.05

DATE Sep. 20, 2007

SCALE AS NOTED

WORKING NORTH

SHEET NO.

B4 A2.01

CAD FILE:

SCALE FACTOR: